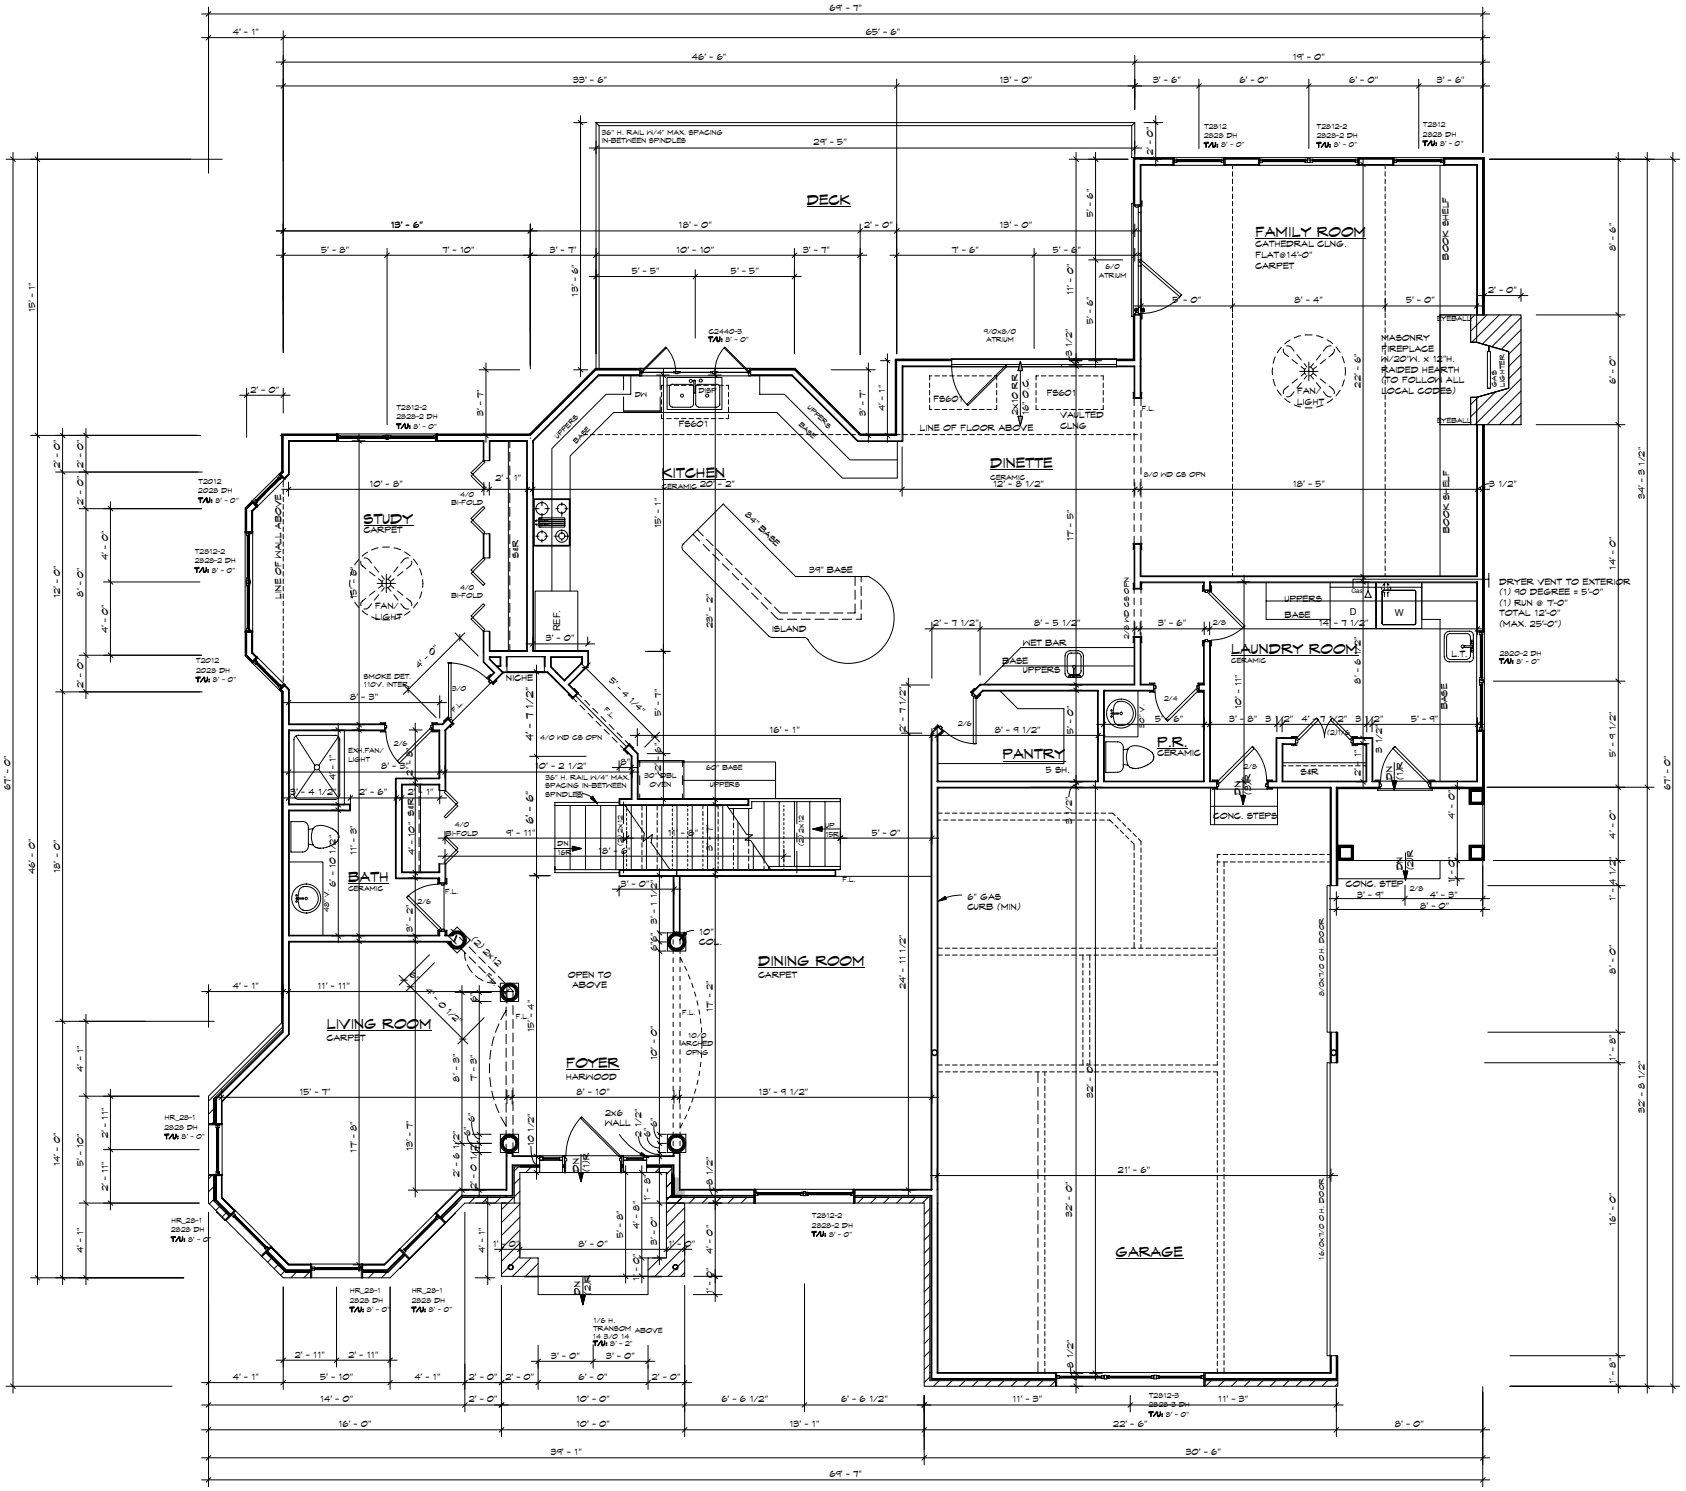
DECK
36" H. RAIL W/4" MAX. SPACING IN-BETWEEN SPINDLES
FAMILY ROOM
CATHEDRAL CLNG.
FLAT@14'-0"
CARPET
MASONRY FIREPLACE W/20"W. x 12"H. RAISED HEARTH (TO FOLLOW ALL LOCAL CODES)
BOOK SHELF
DINETTE
CERAMIC
LINE OF FLOOR ABOVE
VAULTED CLNG
KITCHEN
CERAMIC
ISLAND
STUDY
CARPET
LIVING ROOM
CARPET
FOYER
HARWOOD
DINING ROOM
CARPET
OPEN TO ABOVE
BATH
CERAMIC
PANTRY
LAUNDRY ROOM
CERAMIC
P.R.
CERAMIC
WET BAR
GARAGE
6" GAS CURB (MIN)
CONC. STEPS
DRYER VENT TO EXTERIOR
(1) 90 DEGREE = 5'-0"
(1) RUN @ 7'-0"
TOTAL 12'-0"
(MAX. 25'-0")
69' - 7"
65' - 6"
46' - 6"
19' - 0"
33' - 6"
13' - 0"
67' - 0"
34' - 3 1/2"
32' - 3 1/2"
39' - 1"
30' - 6"